



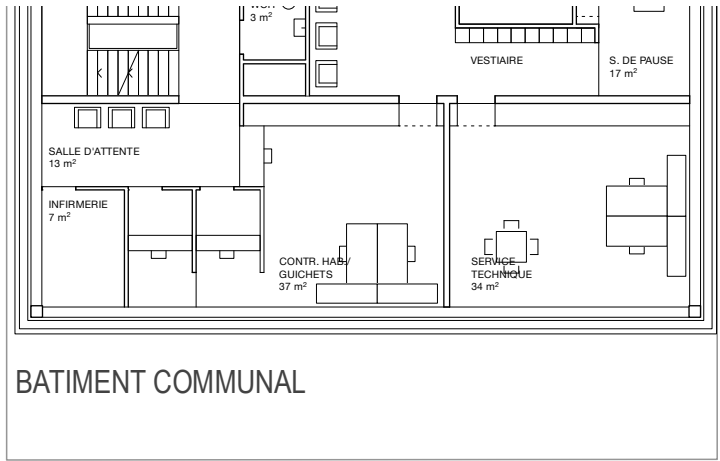

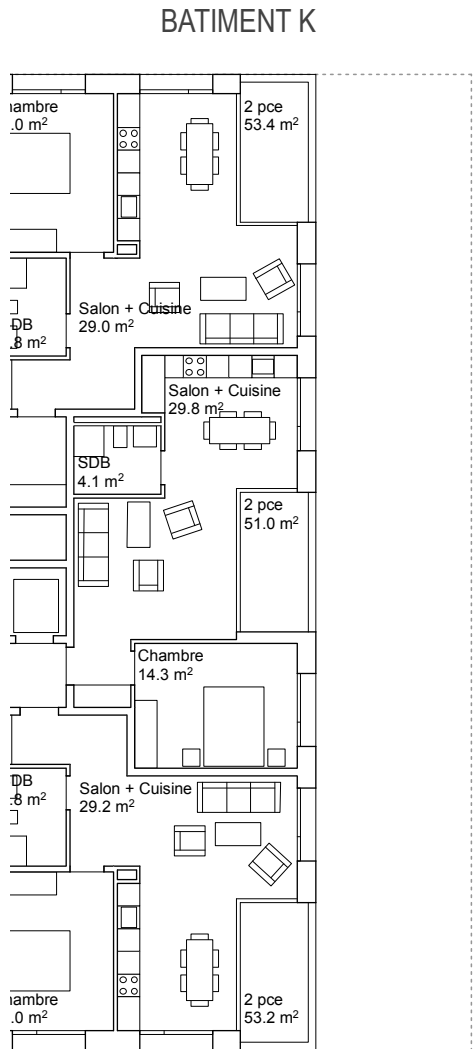

Limite PAD  
764.00


Faite  
762.15 = +15.65



Plan du 1er étage



Façade sud




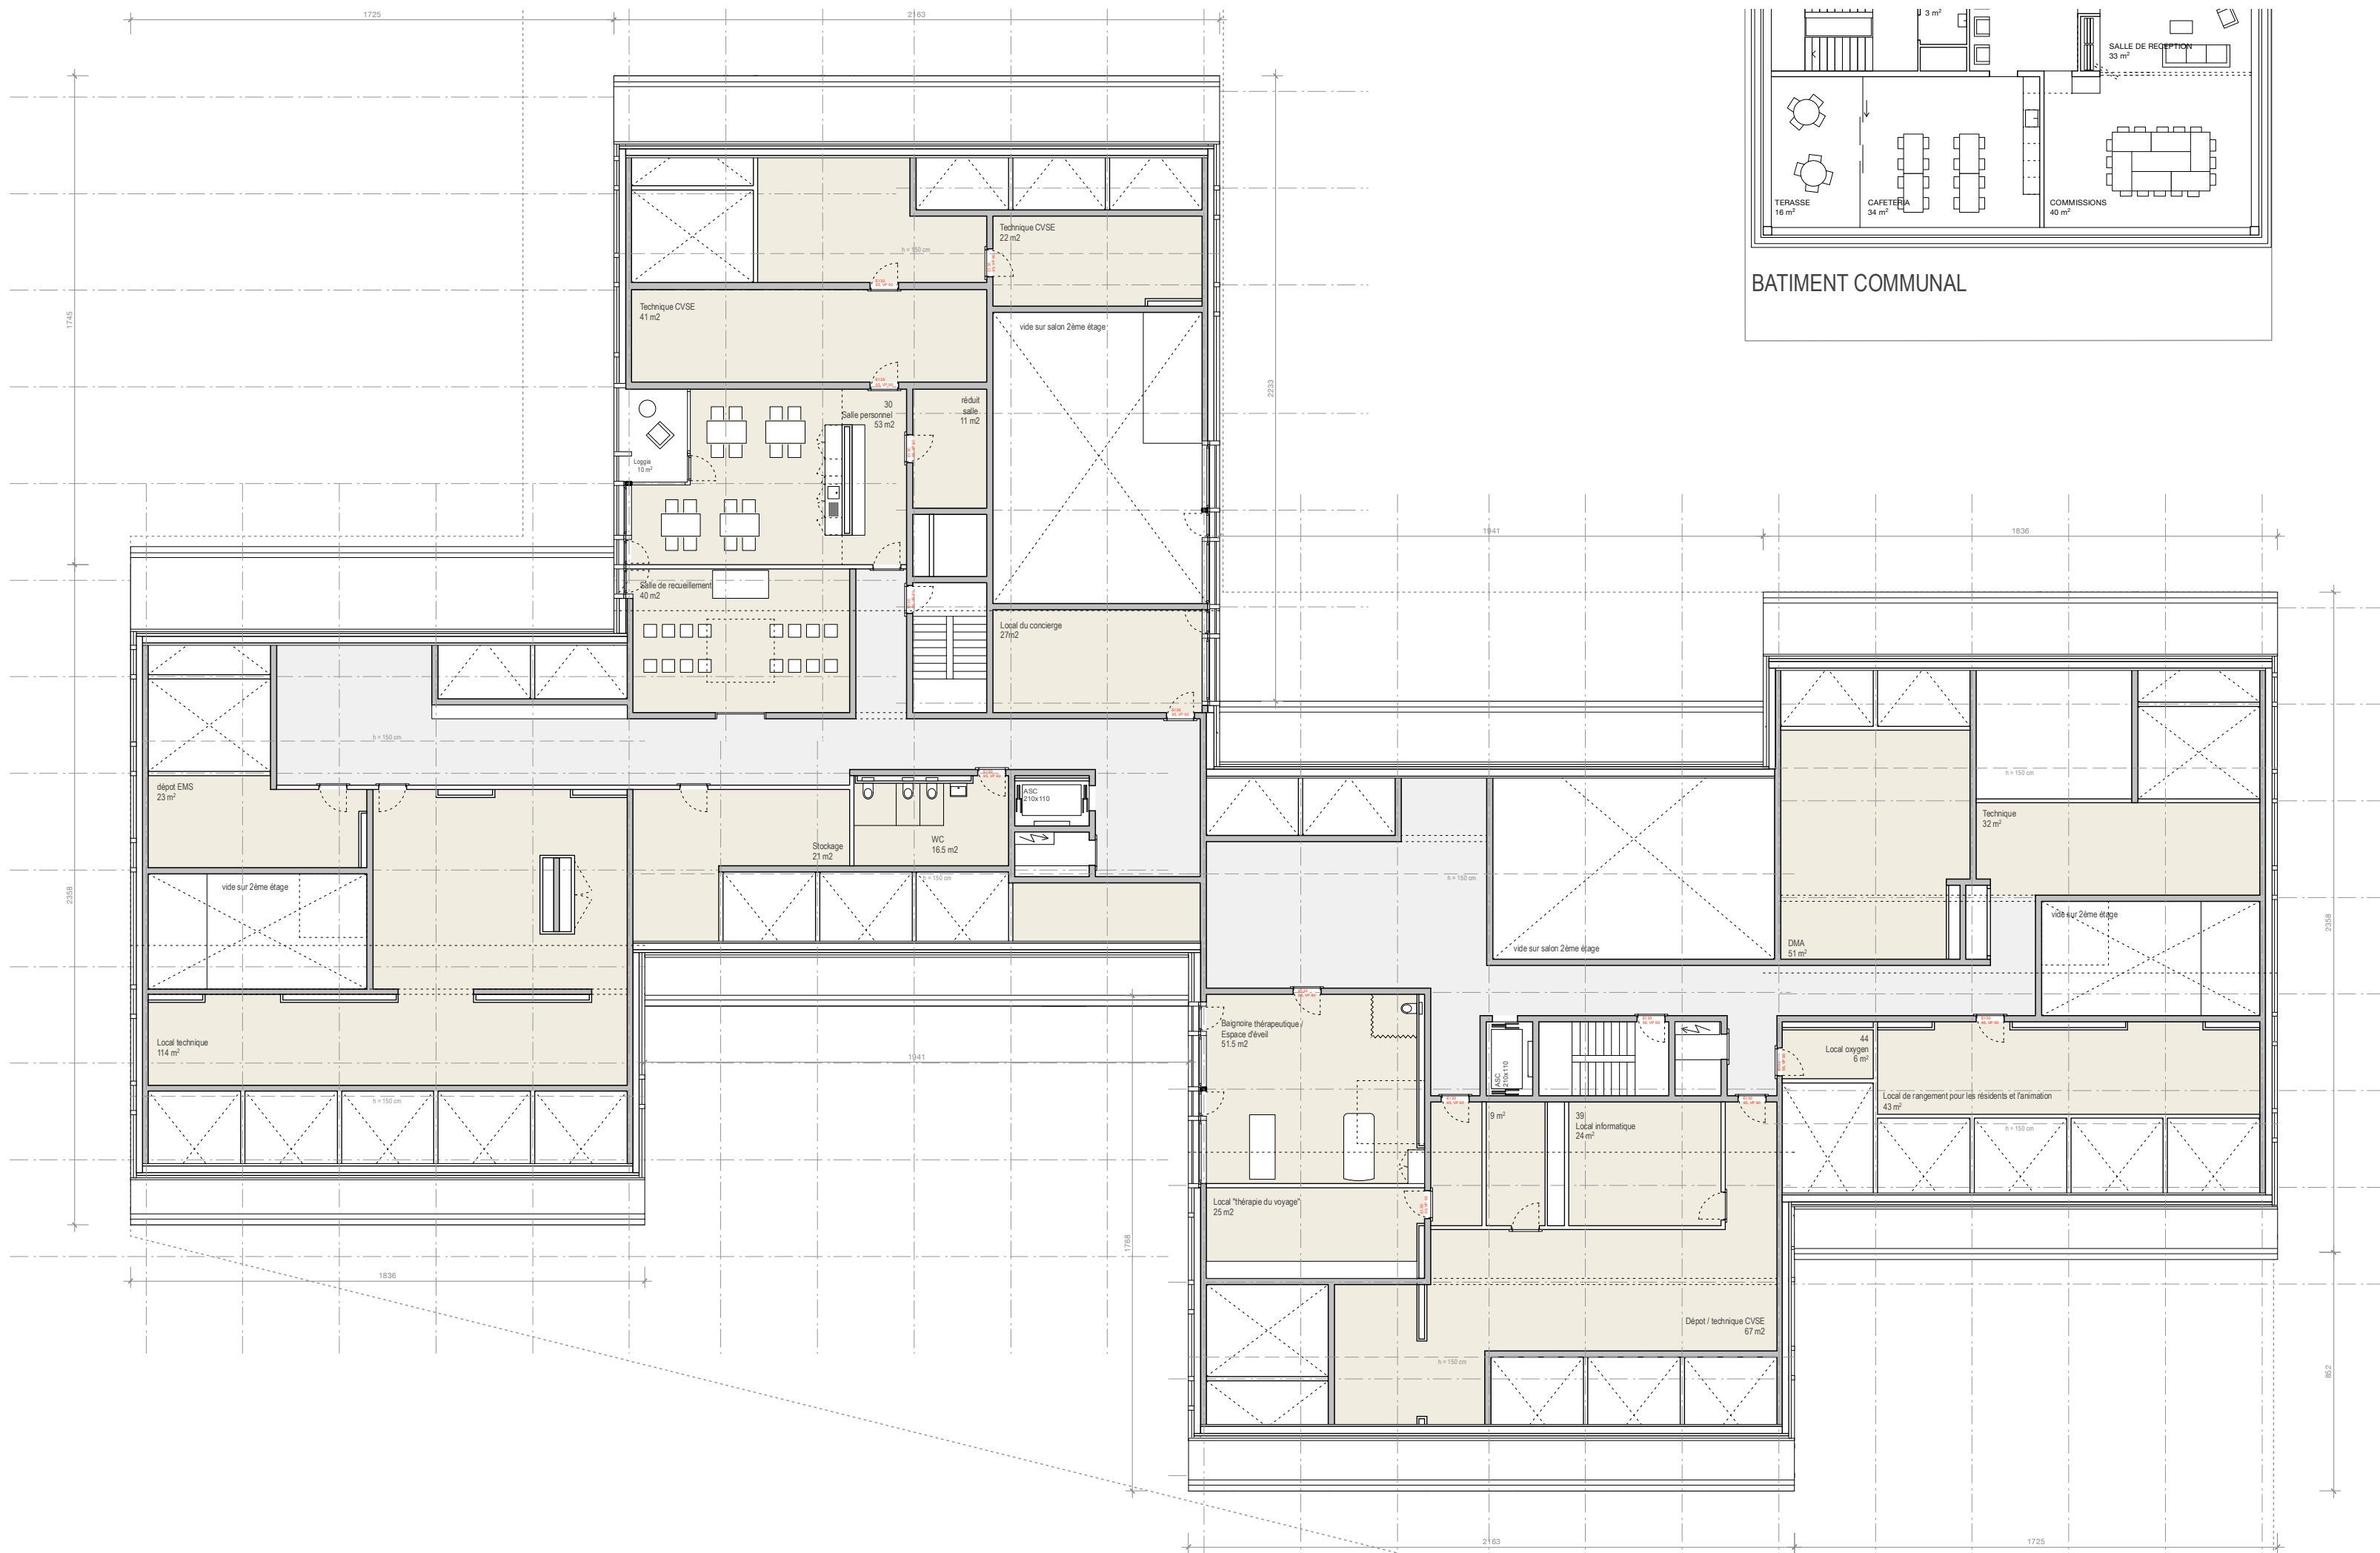



e+j

Dessin  
MS 10.08.22

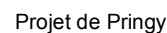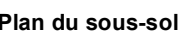


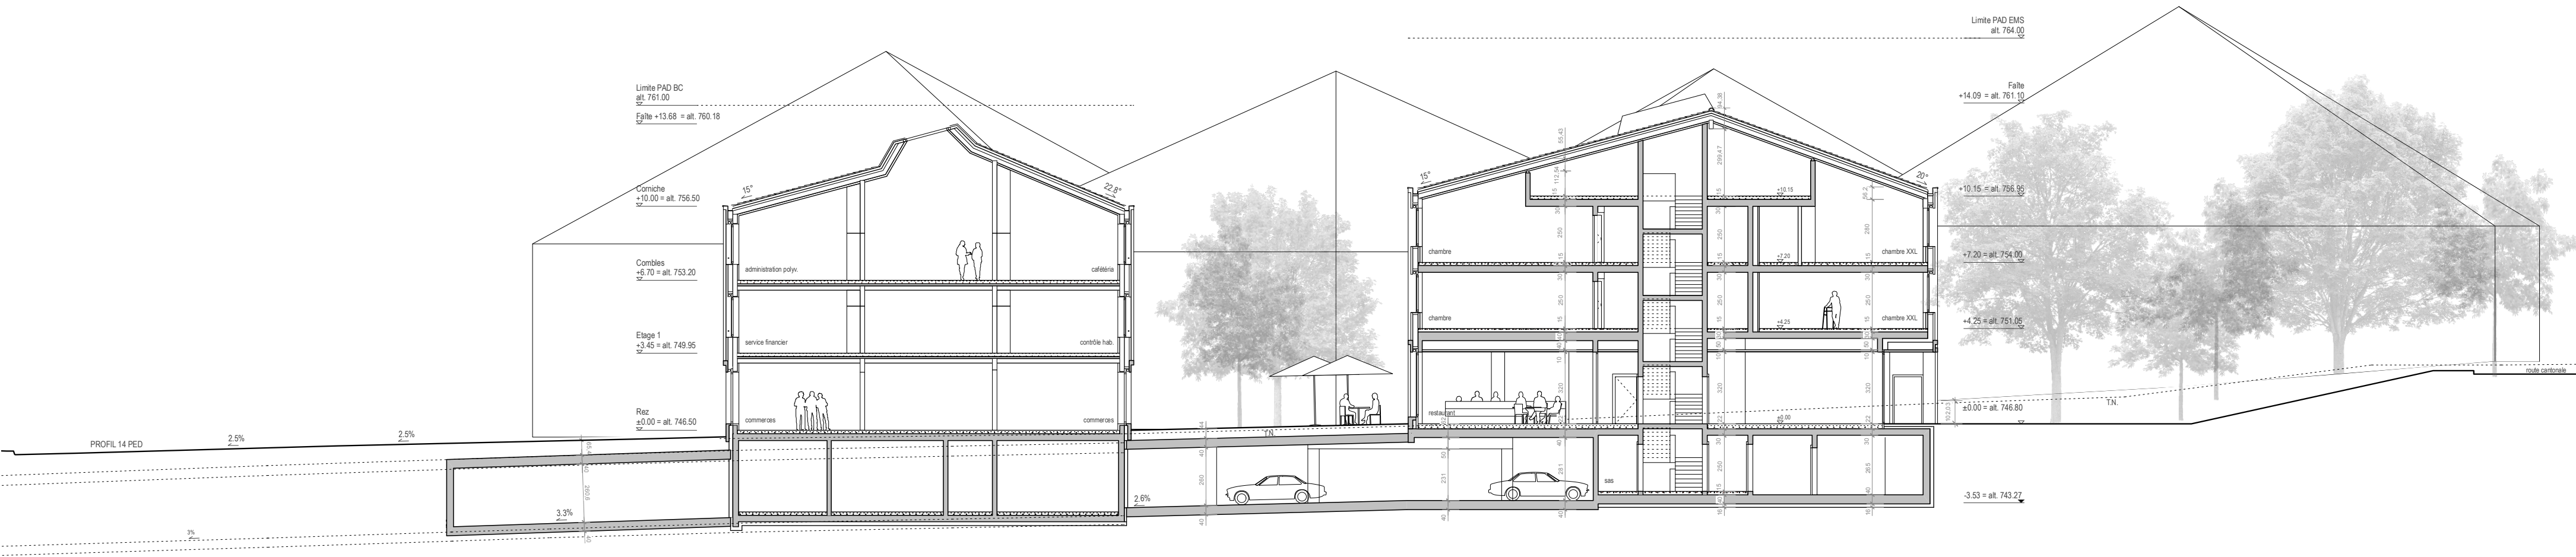

Coupe A-A

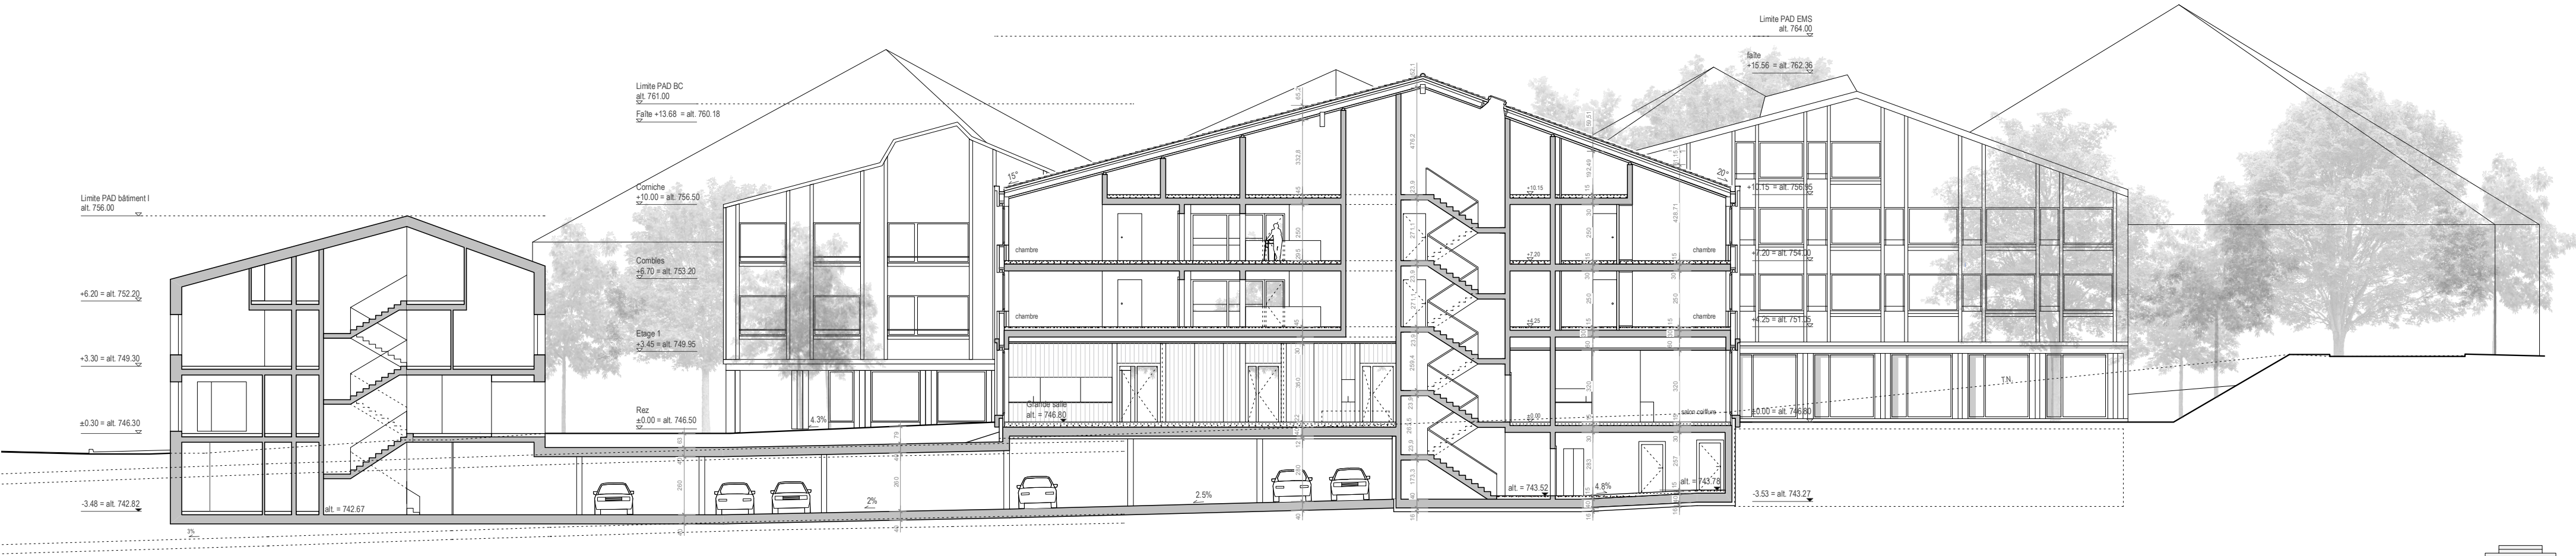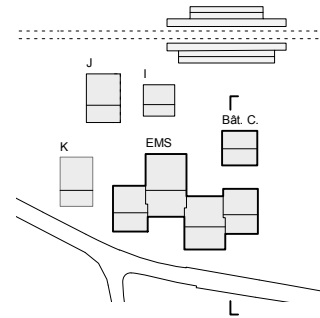

Coupe C-C

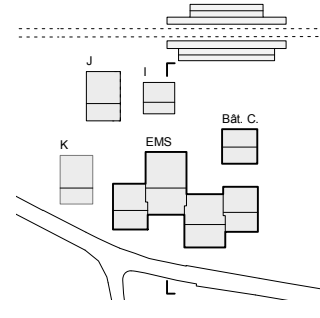




Place du village



Salon d'étage EMS

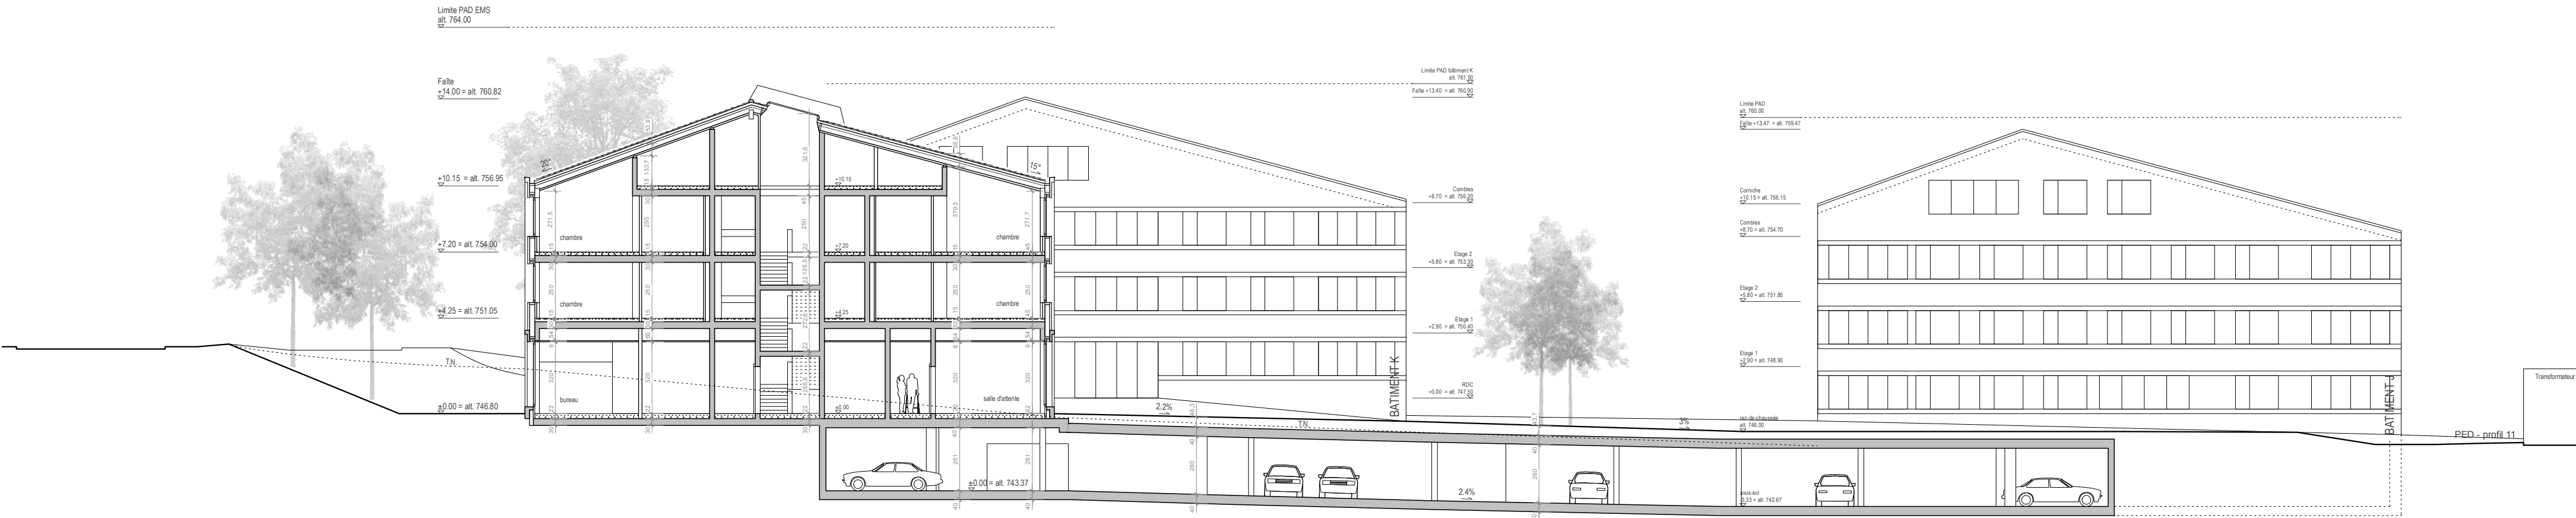

Coupe D-D

